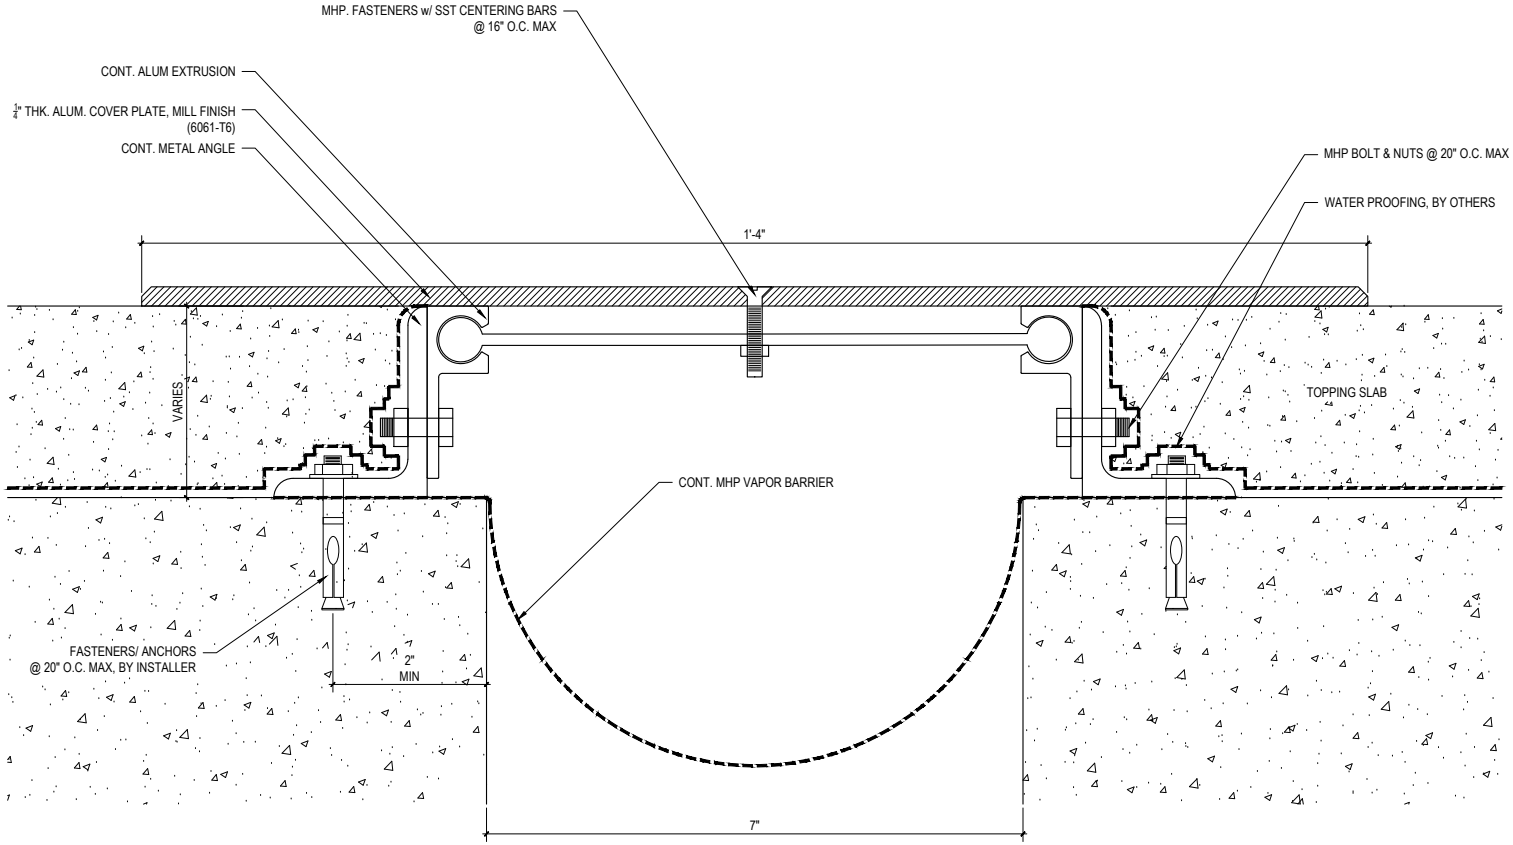

COVER PLATE FINISH OPTIONS

- BRONZE
- BRUSHED
- STAINLESS STEEL

M.H. POWELL & CO., INC.

ARCHITECTURAL SEISMIC EXPANSION JOINT SYSTEMS

2313 YATES AVENUE
COMMERCE, CA 90040

PHONE : (323) 887-0037
FAX : (323) 887-0877
WEB : www.mhpowell.net

MODEL TS-7-7

FLOOR TO FLOOR

PROJECT : _____ PROJECT # : _____

LOCATION : _____ DATE : _____

ARCHITECT : _____

CUSTOMER : _____

PAGE #